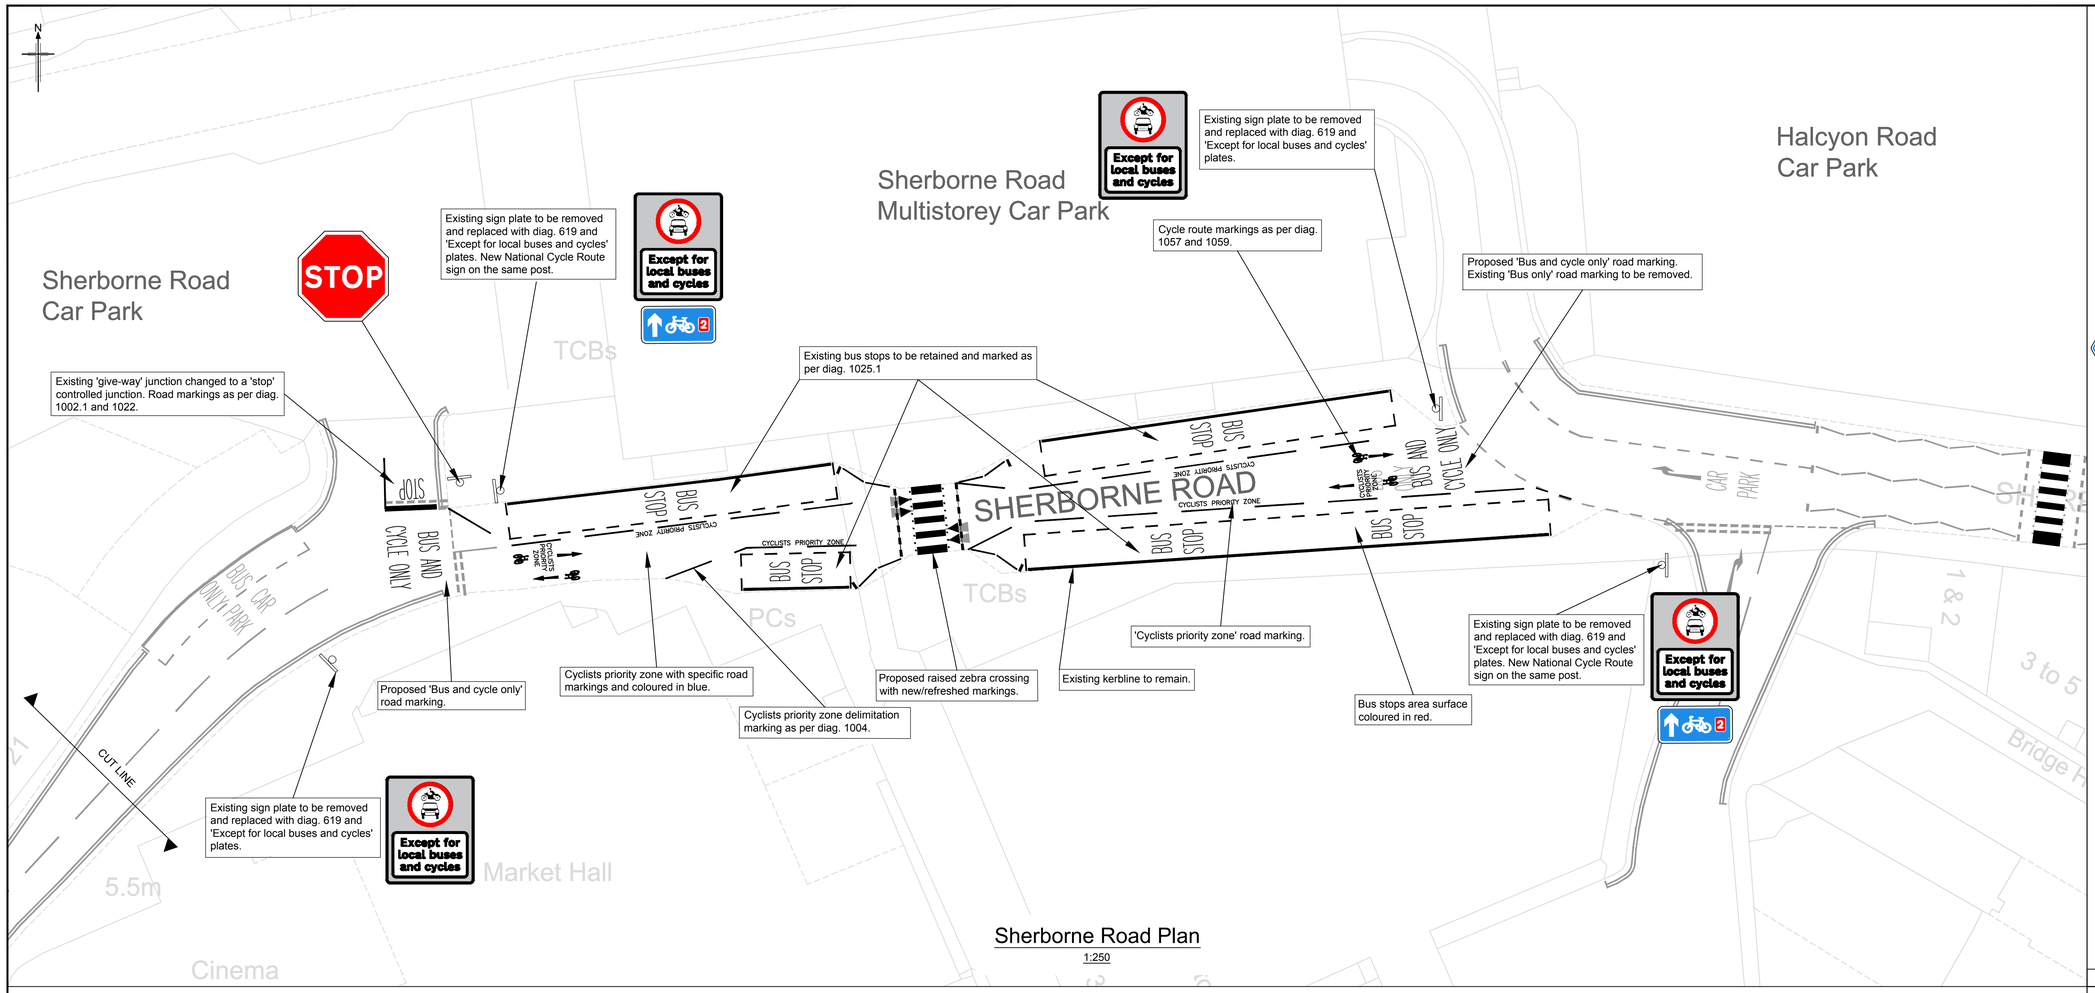

Sherborne Road Plan

1:250

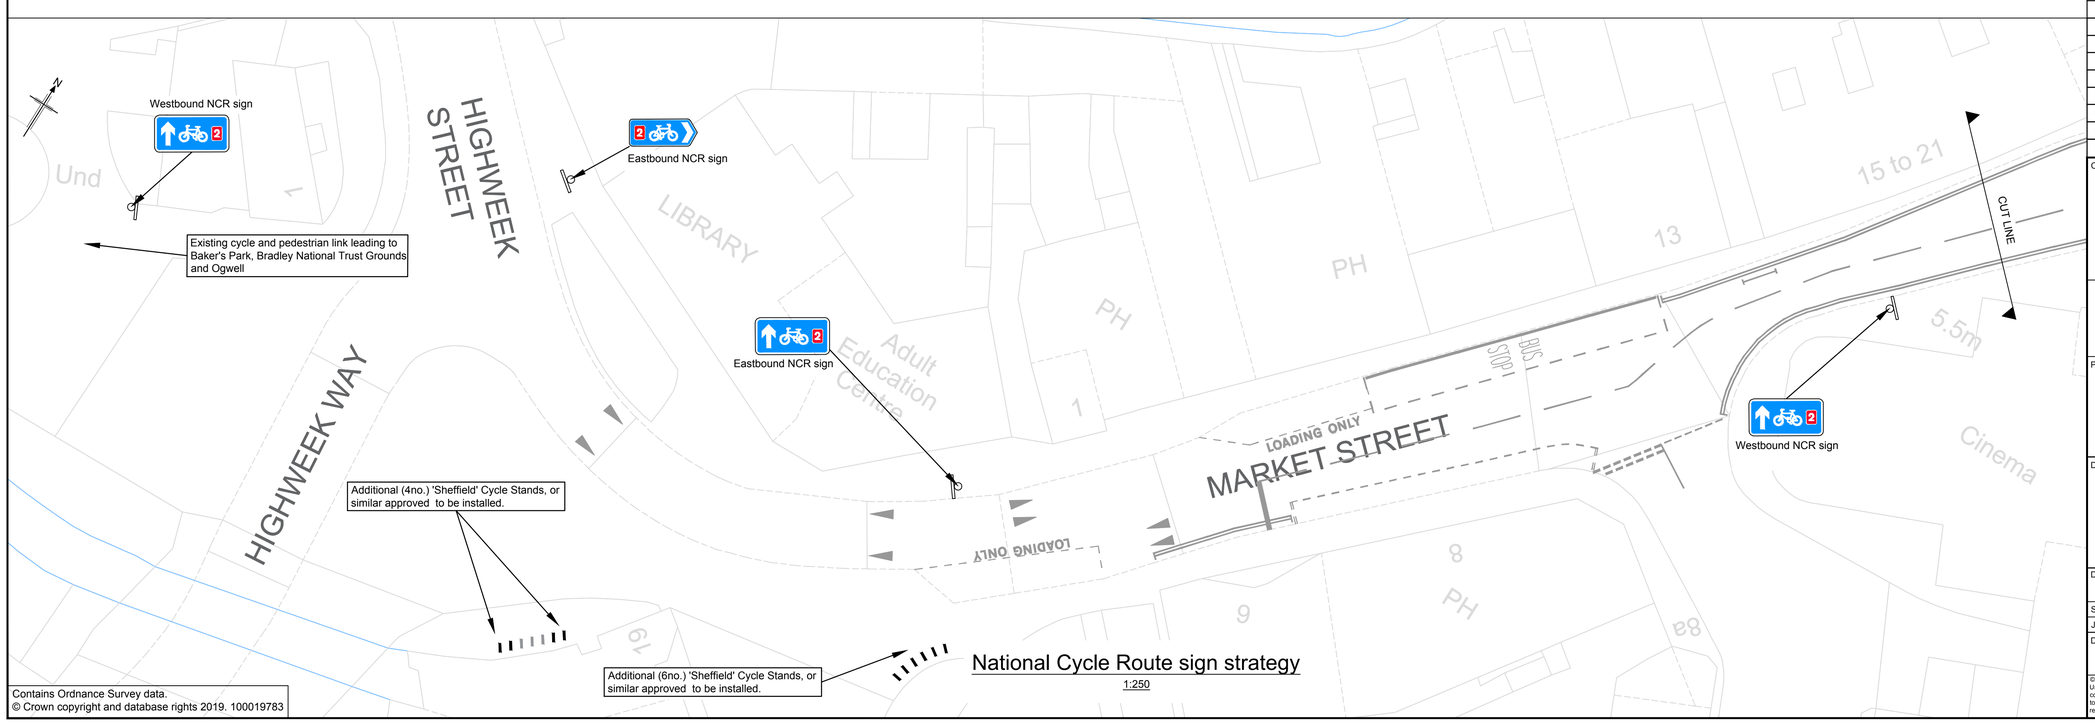

National Cycle Route sign strategy

1:250

Contains Ordnance Survey data.
© Crown copyright and database rights 2019. 100019783

NOTES

1. Do not scale from drawing.
2. Drawing to be printed in colour.
3. All sign and road marking diagram in accordance with TSRGD 2016.
4. All traffic signs and road marking are indicative only and to be confirmed at detailed design.
5. Design based on Ordnance Surveys map information only as no topographical surveys information was available.

KEY

- Additional Sheffield cycle stand or similar approved location.
- Existing Sheffield cycle stands.
- Proposed traffic sign location.
- Proposed road markings.
- Existing road markings.
- Proposed National Cycle Route sign on new post.

Rev	Rev. Date	Purpose of revision	Drawn	Checkd	Rev'd	Apprv'd
P03	Feb. 2020	MINOR AMENDMENTS	DdG	GS	ON	SB
P02	Jan. 2020	MINOR AMENDMENTS	DdG	GS	ON	SB
P01	Jan. 2020	FOR INFORMATION	DdG	GS	ON	SB

Client

Teignbridge District Council South Devon

JACOBS
Aperture, Pynes Hill, Rydon Lane, Exeter EX2 5AZ
Tel:+44(0)1392 269 800
Website : www.jacobs.com

Project

B23006FA - Newton Abbot Future High Street Fund

Drawing title

Sherborne Road improvements General Arrangement

Drawing status

FOR INFORMATION

Scale	1:250 @ A1	DO NOT SCALE
Jacobs No.	B23006FA	

Drawing number

B23006FA-JAC-DWG-D-005

Rev P03

© Copyright 2019. Jacobs U.K. Limited. The concepts and information contained in this document are the property of Jacobs. Use or copying of this document in whole or in part without the written permission of Jacobs constitutes an infringement of copyright. Limitation: This drawing has been prepared on behalf of, and for the exclusive use of Jacobs' Client, and is subject to, and issued in accordance with the provisions of the contract between Jacobs and the Client. Jacobs accepts no liability or responsibility whatsoever for, or in respect of, any use of, or reliance upon, this drawing by any third party.