E1 North East Elevation
1 : 100

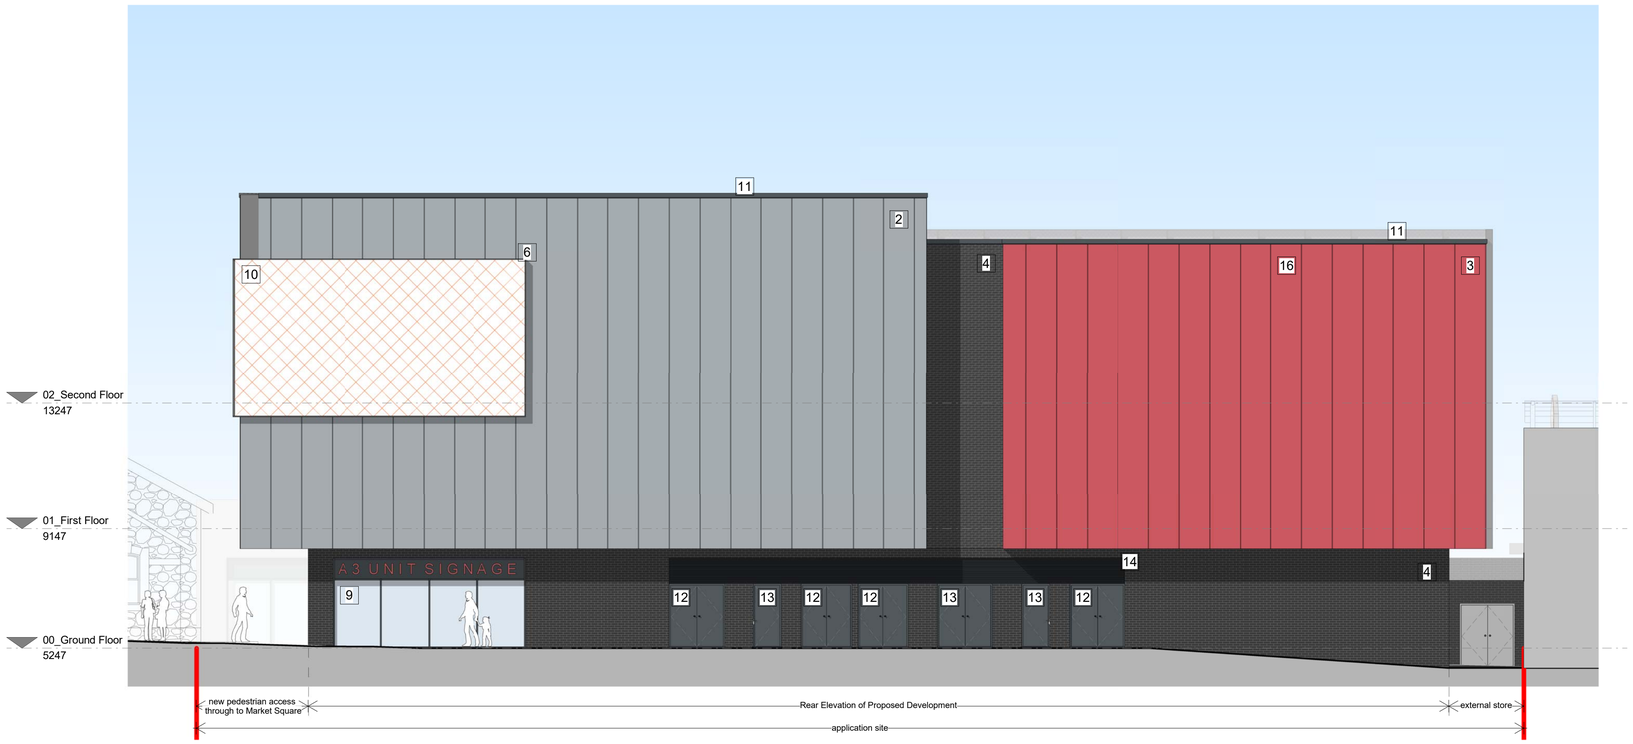

E2 South West Elevation
1 : 100

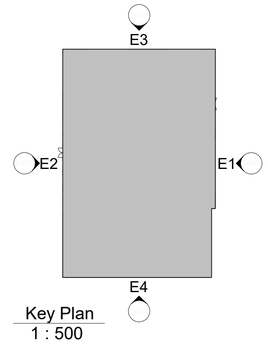

Key Plan
1 : 500

Materials Key

1. Vertically laid Kingspan Composite Wall Panel Microrib KS600-1000 cover width 1000mm (RAL Ferrari Red) with projecting outer facade with perforated metal mesh panels - Finish TBC
2. Vertical standing seam zinc wall cladding cover width 1000mm
3. Kingspan preformed external corner (RAL Ferrari Red)
4. Brick cavity wall to be an outer leaf of 102.5mm facing brickwork with bucket mortar joints, Weinerberger flashed black smooth multi brick or similar approved
5. Polyester powder coated aluminium projection surround (RAL Ferrari Red)
6. Polyester powder coated aluminium projection surround (RAL 9011 Graphite Black)
7. LED media Facade
8. Double glazed polyester powder coated thermally broken aluminium curtain walling-vertical cover and horizontal caps with automated polyester powder coated thermally broken aluminium double glazed entrance doors. (RAL 9011 Graphite Black)
9. Double glazed polyester powder coated thermally broken aluminium curtain walling (RAL 9011 Graphite Black)
10. GKD Media Mesh
11. Parapet capping - Alumasc Skyline system or similar polyester powder coated aluminium coping, colour (RAL 9011 Graphite Black)
12. Fire Exit Doors (RAL 9011 Graphite Black) polyester powder coated metal door and frame, colour (RAL 9011 Graphite Black)
13. Polyester powder coated metal lourvred door and frame (RAL 9011 Graphite Black)
14. Polyester powder coated metal lourvre (RAL 9011 Graphite Black)
15. Insulated spandrel glass panel
16. Vertically laid Kingspan Composite Wall Panel Microrib KS600-1000 cover width 1000mm (RAL Ferrari Red)

Revision	Date	Comment	Author / Checked
P2	22/03/19	Stage 2 Issue	MO/CC
P1	01/02/19	Draft issue to client	MO/CC

lhc
architecture
urbanism
landscape

LHC GROUP
www.lhc.net

EXETER 01392 444334
PLYMOUTH 01752 669368

Project Title
Newton Abbot Cinema

Detail
Proposed Elevations - Sheet 1

Project No.	Originator	Zone	Level	Type	Role	Number
17029NAC	LHC	00	XX	DR	A	0401

Status	Status Description
S6	Issued for PIM

Revision	Date	Scale
P2	02/01/19	As indicated@A1

CONTRACTORS MUST CHECK ALL DIMENSIONS ON SITE - ONLY FIGURED DIMENSIONS ARE TO BE WORKED FROM - DISCREPANCIES MUST BE REPORTED TO THE ARCHITECT BEFORE PROCEEDING. © THIS DRAWING IS COPYRIGHT