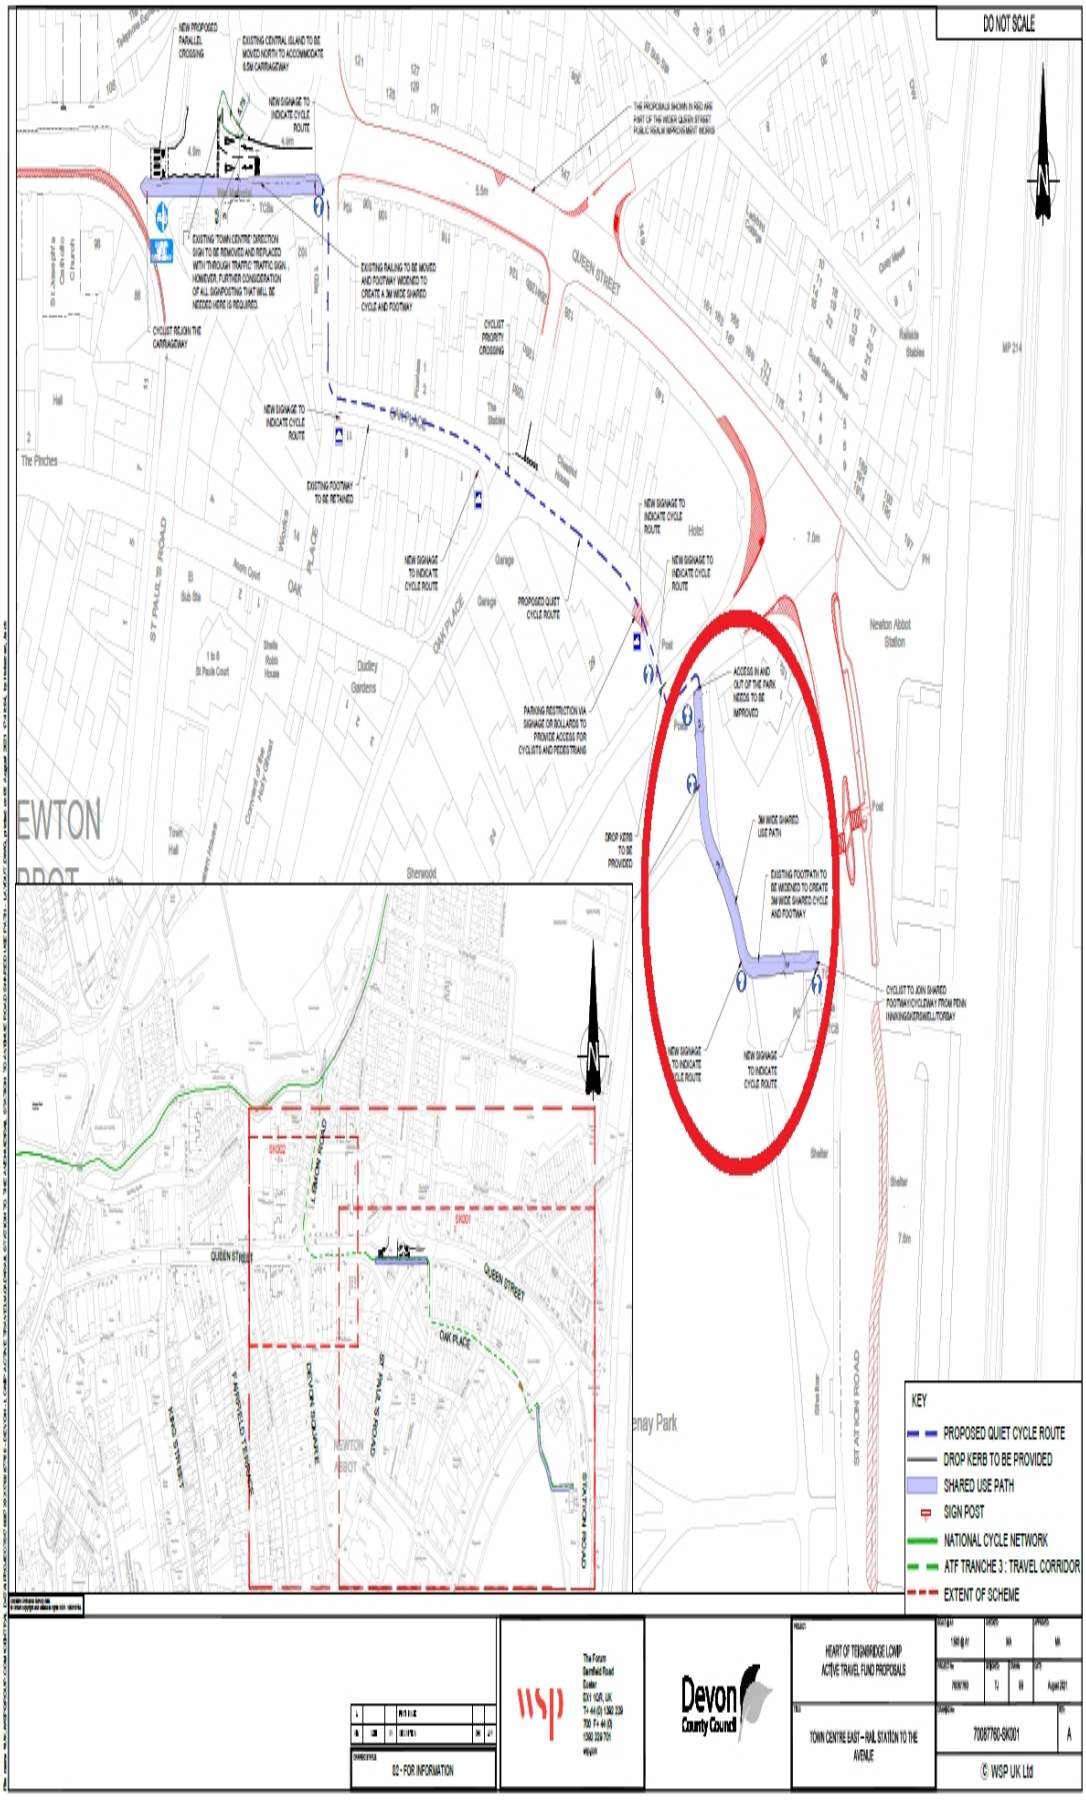
DO NOT SCALE
NEW PROPOSED PARALLEL CROSSING
EXISTING CENTRAL ISLAND TO BE MOVED NORTH TO ACCOMMODATE 6.0M CARRIAGEWAY
NEW SIGNAGE TO INDICATE CYCLE ROUTE
EXISTING TOWN CENTRE' DIRECTION SIGN TO BE REMOVED AND REPLACED WITH 'THROUGH TRAFFIC' TRAFFIC SIGN. HOWEVER, FURTHER CONSIDERATION OF ALL SIGNPOSTING THAT WILL BE NEEDED HERE IS REQUIRED.
CYCLIST FEEDS ON THE CARRIAGEWAY
EXISTING RAILING TO BE MOVED AND FOOTWAY WIDENED TO CREATE A 3M WIDE SHARED CYCLE AND FOOTWAY
THE PROPOSALS SHOWN IN RED ARE PART OF THE WIDER QUEEN STREET PUBLIC REALM IMPROVEMENT WORKS
QUEEN STREET
CYCLIST PRIORITY CROSSING
NEW SIGNAGE TO INDICATE CYCLE ROUTE
EXISTING FOOTWAY TO BE RETAINED
NEW SIGNAGE TO INDICATE CYCLE ROUTE
PROPOSED QUIET CYCLE ROUTE
PARKING RESTRICTION VIA SIGNAGE OR BOLLARDS TO PROVIDE ACCESS FOR CYCLISTS AND PEDESTRIANS
ACCESS IN AND OUT OF THE PARK NEEDS TO BE IMPROVED
3M WIDE SHARED USE PATH
DROP KERB TO BE PROVIDED
EXISTING FOOTPATH TO BE WIDENED TO CREATE 3M WIDE SHARED CYCLE AND FOOTWAY
CYCLIST TO JOIN SHARED FOOTWAY/CYCLEWAY FROM PENN INN/ANKERWELL/TORBAY
NEW SIGNAGE TO INDICATE CYCLE ROUTE
NEW SIGNAGE TO INDICATE CYCLE ROUTE
ST PAUL'S ROAD
OAK PLACE
Dudley Gardens
Newton Abbot Station
STATION ROAD
QUEEN STREET
LOWER ADELAIDE ROAD
DEVON SQUARE
ST PAUL'S ROAD
STATION ROAD
KEY
PROPOSED QUIET CYCLE ROUTE
DROP KERB TO BE PROVIDED
SHARED USE PATH
SIGN POST
NATIONAL CYCLE NETWORK
ATF TRANCHE 3 : TRAVEL CORRIDOR
EXTENT OF SCHEME
02 - FOR INFORMATION
The Forum Barnfield Road Exeter EX1 1QR, UK T+ 44 (0) 1392 229 700 F+ 44 (0) 1392 229 701 wsp.com
Devon County Council
HEART OF TEIGNBRIDGE LCWIP ACTIVE TRAVEL FUND PROPOSALS
TOWN CENTRE EAST – RAIL STATION TO THE AVENUE
70087760-SK001
A
© WSP UK Ltd